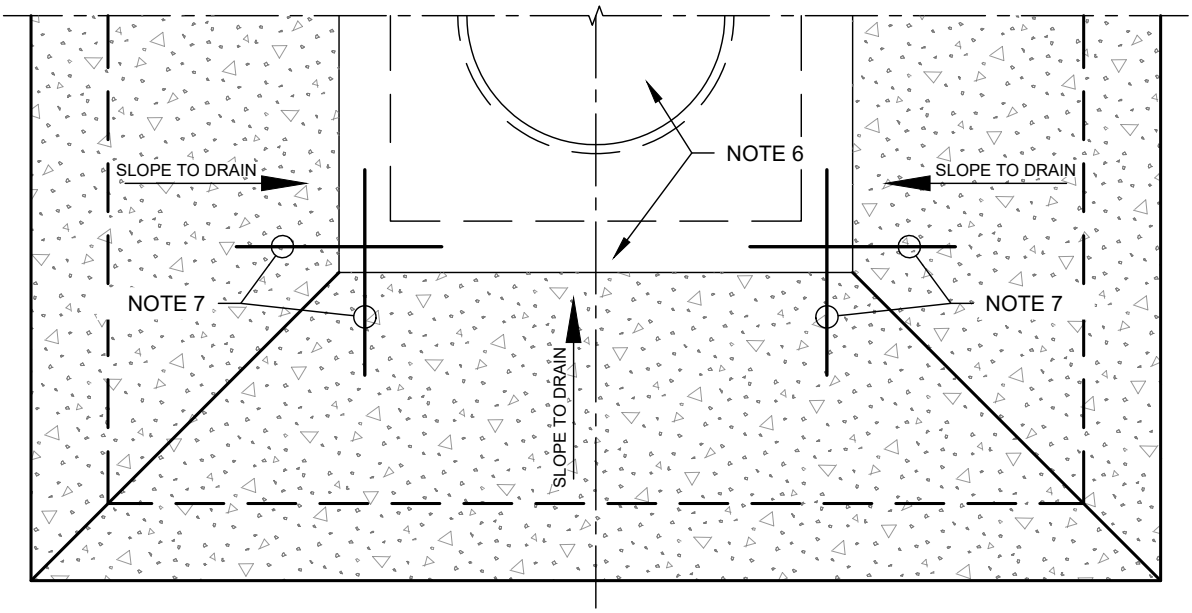

PARTIAL PLAN VIEW

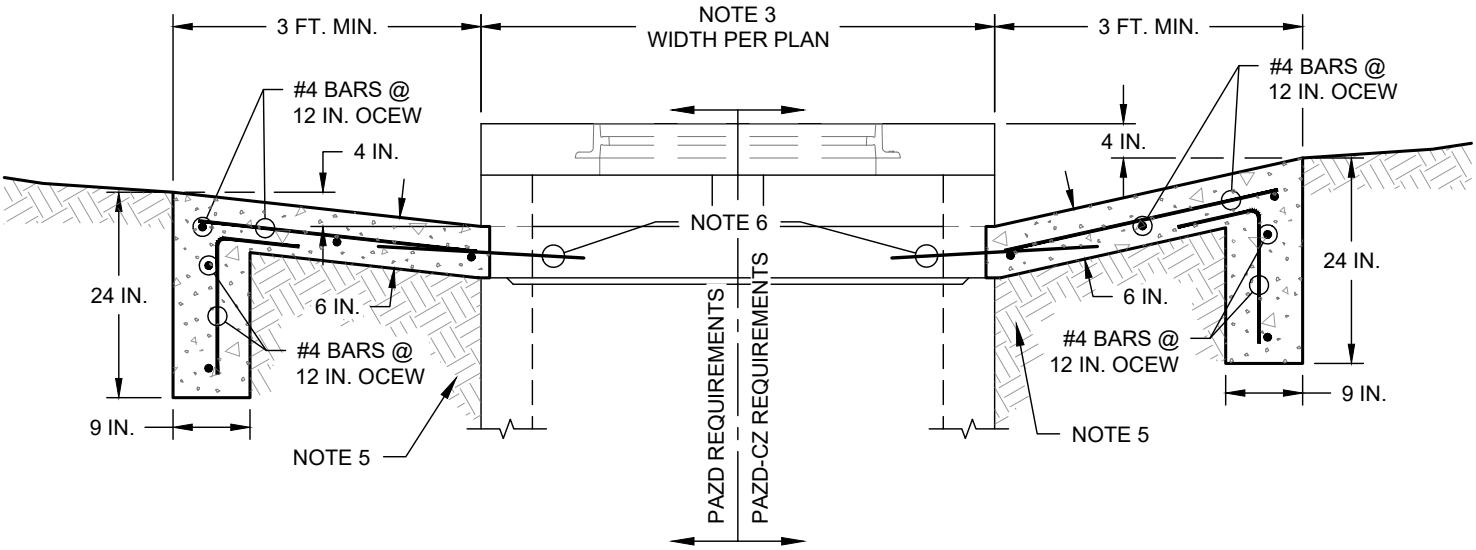

ELEVATION VIEW

NOTES:

1. FOR USE WITH PRECAST AREA ZONE DRAIN (PAZD) AND PRECAST AREA ZONE DRAIN WITHIN CLEAR ZONE (PAZD-CZ).
2. PLEASE SEE SD-1 NOTE 23 FOR REFERENCE.
3. AREA ZONE DRAIN PER PLANS. STORMWATER DRAIN MANHOLE COVER AND FRAME AS REQUIRED PER PLANS. REF. STANDARD DETAIL SD-9 FOR DETAILS.
4. PLEASE REFER TO DETAIL G-7 FOR GENERAL CONCRETE NOTES.
5. IN ACCORDANCE WITH G-7 NOTE 6, SUBGRADE SHALL BE COMPACTED TO 95% STANDARD PROCTOR DENSITY AT ± 2% OPTIMAL MOISTURE CONTENT.
6. 2-#4 DEFORMED TIE BARS 24 IN. LONG AT EACH CORNER PERPENDICULAR TO ONE ANOTHER AND PENETRATING WALLS 12 IN.
7. CONCRETE SHALL BE PLACED MONOLITHICALLY THROUGHOUT ALL 4-SIDES AND ALL COMPONENTS OF THE REINFORCED CONCRETE APRON.

PRECAST AREA ZONE DRAIN CAST-IN-PLACE REINFORCED CONCRETE APRON

(NO SCALE)

CITY OF WACO

ENGINEERING DIVISION

DISCLAIMER: THE USE OF THIS STANDARD IS GOVERNED BY THE "TEXAS ENGINEERING PRACTICE ACT". NO WARRANTY OF ANY KIND IS MADE BY THE CITY OF WACO FOR ANY PURPOSE WHATSOEVER. THE CITY OF WACO ASSUMES NO RESPONSIBILITY FOR THE CONVERSION OF THIS STANDARD TO OTHER FORMATS OR FOR INCORRECT RESULTS OR DAMAGES RESULTING FROM ITS USE.

REVISIONS

NO.	COMMENTS	BY	DATE
##	DESCRIPTION	FL	MM/DD/YYYY

DATE
11/15/2024

SD-17